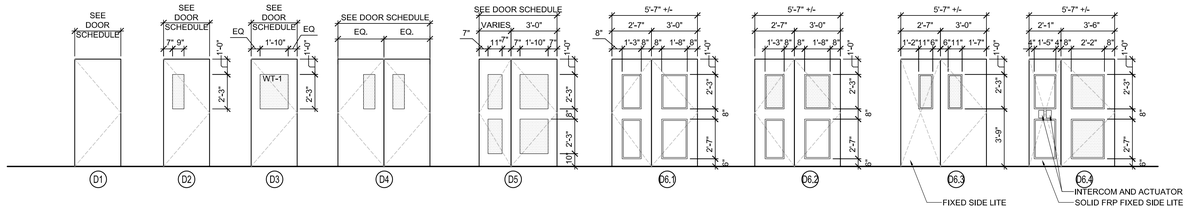

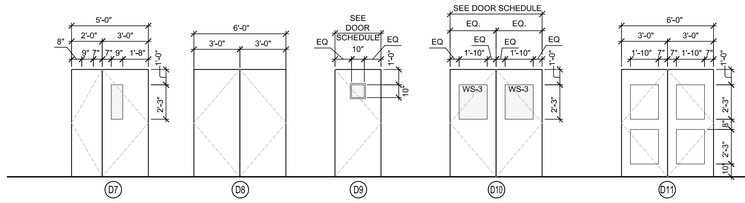

NOTE :
1. ALL GLAZING AT EXTERIOR DOORS AND EXTERIOR TRANSOMS TO BE 1" INSULATED GLASS
2. ALL INTERIOR GLAZING TO BE ¼" TEMPERED GLASS
3. AREA OF NEW DOORS AND TRANSOMS TO BE CLEANED, CLEAN STEEL & LINTEL SURFACE FREE OF OIL GREASE, DIRT, DUST, RUST, AND OTHER FOREIGN MATERIAL TO ENSURE ADEQUATE ADHESION TO LINTEL AND APPLY (2) COATS OF SHERWIN WILLIAMS MACROPOXY 646 FAST CURE EPOXY

Door Elevations

SCALE: 1/4" = 1'-0"

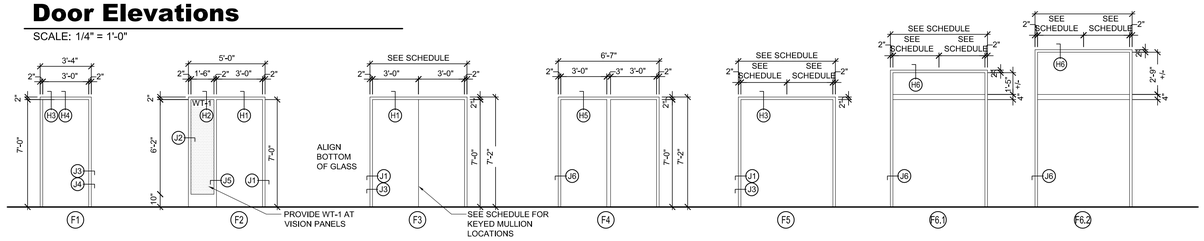

Frame Elevations

SCALE: 1/4" = 1'-0"

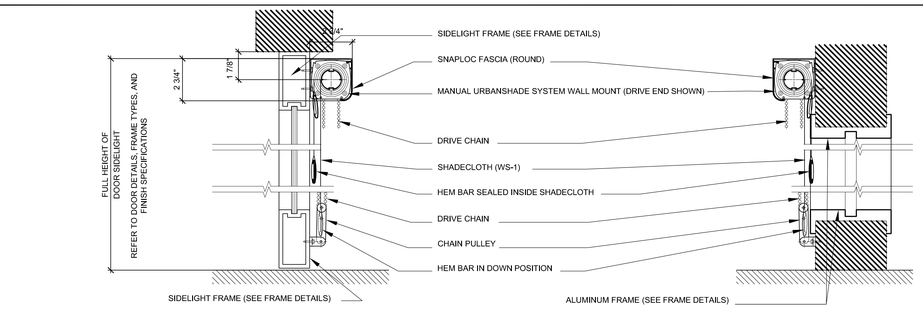

Sidelight and Vision Panel Window Shade Detail

SCALE: 3" = 1'-0"

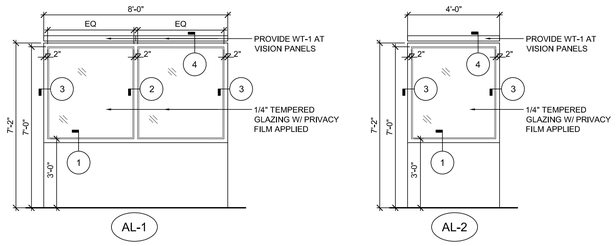

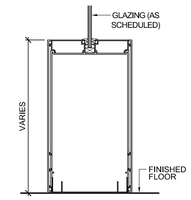

1 Vision Panel Sill Detail
SCALE: 3" = 1'-0"

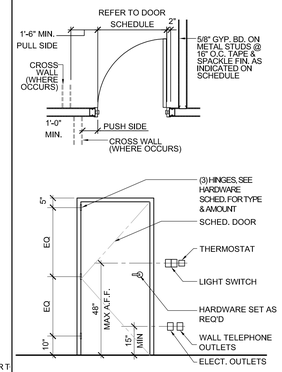

Typical Door Details

SCALE: Not To Scale

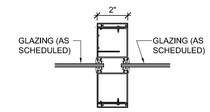

2 Door / Vision Panel Intermediate Mullion Detail
SCALE: 3" = 1'-0"

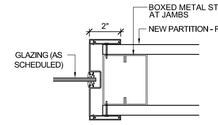

3 Vision Panel Jamb Detail
SCALE: 3" = 1'-0"

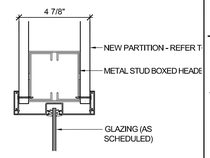

4 Vision Panel Head Detail
SCALE: 3" = 1'-0"

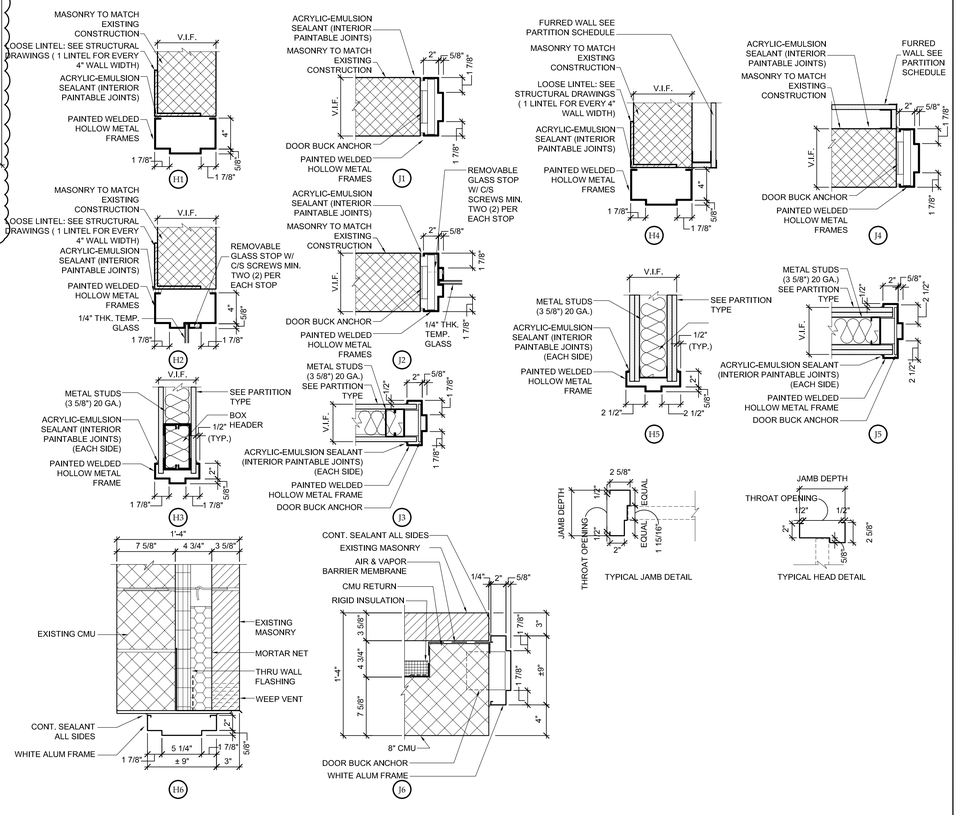

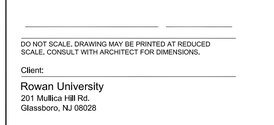

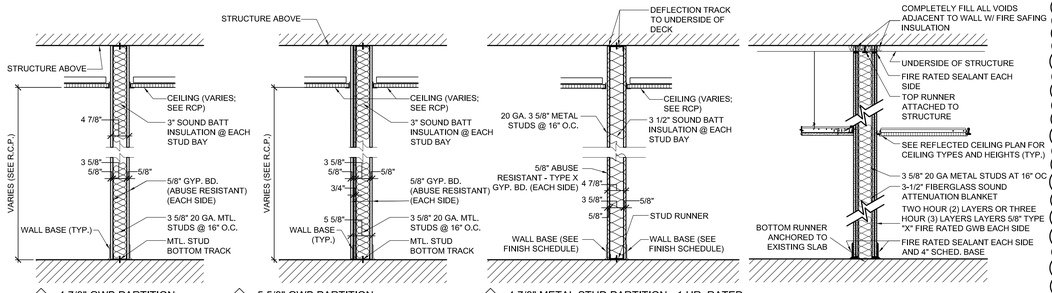

1 4 7/8" GWB PARTITION
3 5/8" METAL STUDS

1A 5 5/8" GWB PARTITION
3 5/8" METAL STUDS-3/4" PLWD-5/8" GYB

2 4 7/8" METAL STUD PARTITION - 1 HR. RATED
UL DESIGN NO. U419

3 2 HOUR - GWB PARTITION U411
TWO LAYERS 5/8" TYPE "X" FIRE RATED GWB EACH SIDE

5E 1 1/4" GWB CHASE WALL
5/8" FURRING STRIP

1B 10 7/8" GWB PLUMBING WALL
6" + 3-5/8" METAL STUDS-5/8" GB

1C 4 7/8" GWB PARTITION
3 5/8" METAL STUDS + CERAMIC TILE

GENERAL PARTITION NOTES:
1. USE WATER RESISTANT G.B. AT TOILETS, BATHROOMS, UTILITY ROOMS, JANITOR CLOSETS AND OTHER WET AREAS.
2. USE 20 GAUGE BACKING PLATES AT HANDRAILS, GRAB BARS AND OTHER WALL MOUNTED ITEMS.
3. PARTITION THICKNESSES INDICATED ARE MINIMUMS.
4. SEE FINISH PLANS FOR FINSHES

3A 3 HOUR - GWB PARTITION U419
THREE LAYERS 5/8" TYPE "X" FIRE RATED GWB EACH SIDE

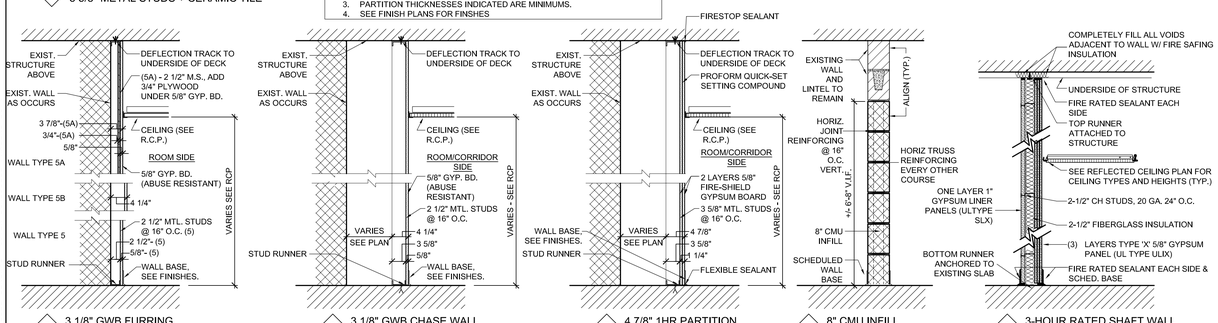

5 3 1/8" GWB FURRING
2 1/2" METAL STUDS

6 3 1/8" GWB CHASE WALL
2 1/2" METAL STUDS

7 4 7/8" 1HR PARTITION
3 5/8" METAL STUDS

8 8" CMU INFILL
7 5/8" CMU BLOCK

9 3-HOUR RATED SHAFT WALL
5-1/2" THICK

5A 3 7/8" PLYWOOD UNDER GWB FURRING
2 1/2" M.S. - 3/4" PLWD. - 5/8" GYP. BD.

6A 3 1/8" GWB CHASE WALL
2 1/2" METAL STUDS CERAMIC TILE

5B 4 1/4" PLYWOOD UNDER GWB FURRING
2 1/2" M.S. - 3/4" PLWD. - 5/8" GYP. BD.

5C 3 1/8" GWB FURRING
2 1/2" METAL STUDS - 5/8" GWB - TILE AS SCHEDULED

5D 4 1/4" GWB FURRING
3 5/8" METAL STUDS - 5/8" GWB

Partition Types

SCALE: Not To Scale

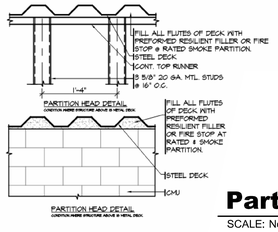

Partition Head Details

SCALE: Not To Scale

Door Head and Jamb Details

SCALE: 1 1/2" = 1'-0"

No.	Date	Description
#2	01/05/25	ADDENDUM #2
	12/08/25	OUT TO BID
	12/03/25	DCA Submission

Revisions / Issues

DIGroupArchitecture
ARCHITECTURE FOR CHANGE
15 Bethany Street • New Brunswick, NJ 08901 • T:732.249.6242
2450 W Hunting Park Ave., Bldg 9 • Philadelphia, PA 19129-1302 • T: 215.634.3400

Richard D. Alderiso , AIA
NJ RA AI 15023, NY RA 027416, PA RA 405474

DO NOT SCALE, DRAWING MAY BE PRINTED AT REDUCED SCALE, CONSULT WITH ARCHITECT FOR DIMENSIONS.

Client:
Rowan University
201 Mullica Hill Rd.
Glassboro, NJ 08028

Project:
Alterations to Facility Located at 202 Delsea Drive
BLOCK 26 / LOT 412
202 Delsea Dr.
Glassboro, NJ 08028

Drawing Information:
Project No: 25.024
Date: 04/25/2025
Drawn By: TC
Checked By: KG

Sheet Name:
PARTITION & DOOR DETAILS

Sheet No:
A-002A
Sheet 001 of 000

Confidential and Proprietary / © DIGroupArchitecture 2021, Unauthorized reproduction or other use of these drawings or ideas is prohibited.

P:\2025\25-024 ROWAN GIS ROUND 5\DRAWINGS\CONDOCS\ADDDS GENERAL -COVER SCHEDULES PHASING ECT\ 1/5/2025 10:13:00 AM